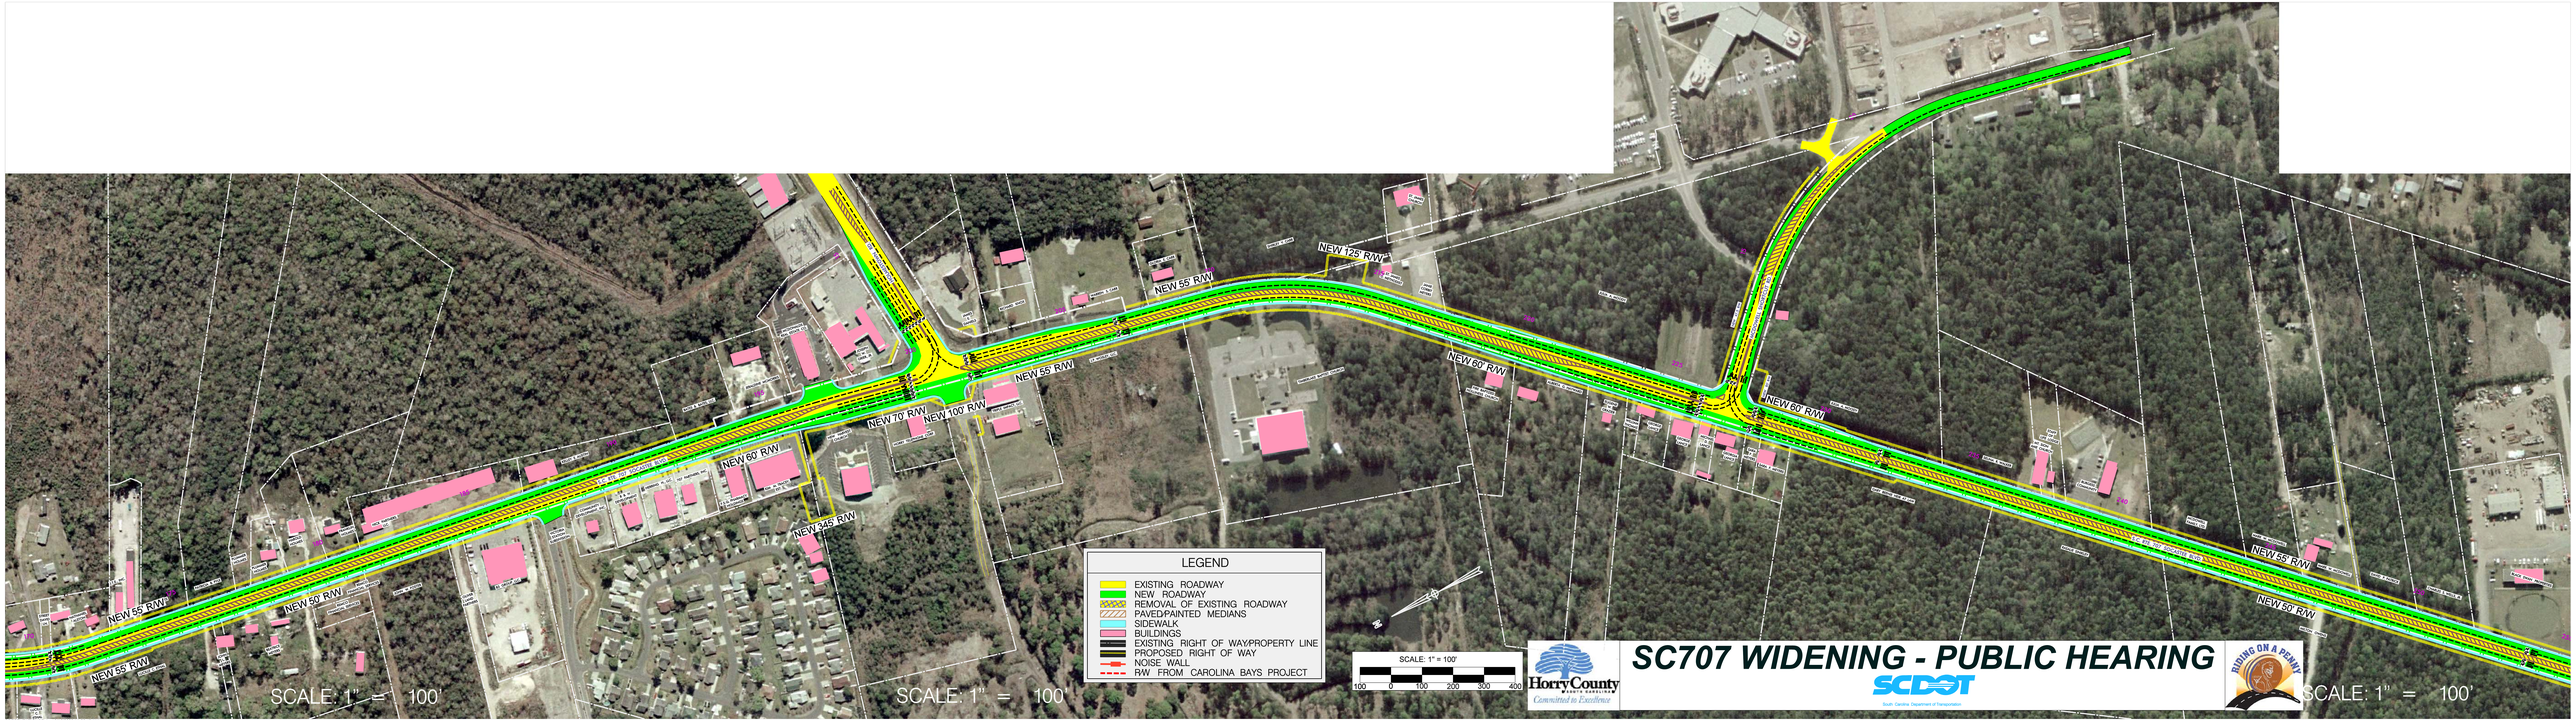
NEW 55' R/W
NEW 50' R/W
NEW 55' R/W
NEW 60' R/W
NEW 70' R/W
NEW 100' R/W
NEW 55' R/W
NEW 55' R/W
NEW 125' R/W
NEW 60' R/W
NEW 60' R/W
NEW 55' R/W
NEW 60' R/W
NEW 345' R/W
LEGEND
EXISTING ROADWAY
NEW ROADWAY
REMOVAL OF EXISTING ROADWAY
PAVED/PAINTED MEDIANS
SIDEWALK
BUILDINGS
EXISTING RIGHT OF WAY/PROPERTY LINE
PROPOSED RIGHT OF WAY
NOISE WALL
R/W FROM CAROLINA BAYS PROJECT
SCALE: 1" = 100'
SCALE: 1" = 100'
SCALE: 1" = 100'
SCALE: 1" = 100'
100 0 100 200 300 400
Horry County
Committed to Excellence
SC707 WIDENING - PUBLIC HEARING
SCDOT
South Carolina Department of Transportation
RIDING ON A PENNY