SC707 WIDENING - PUBLIC HEARING

Horry County
Committed to Excellence

SCDOT
South Carolina Department of Transportation

RIDING ON A PENNY

LEGEND

- EXISTING ROADWAY
- NEW ROADWAY
- REMOVAL OF EXISTING ROADWAY
- PAVED/PAINTED MEDIANS
- SIDEWALK
- BUILDINGS
- EXISTING RIGHT OF WAY/PROPERTY LINE
- PROPOSED RIGHT OF WAY
- NOISE WALL
- RW FROM CAROLINA BAYS PROJECT

SCALE: 1" = 100'

100 0 100 200 300 400

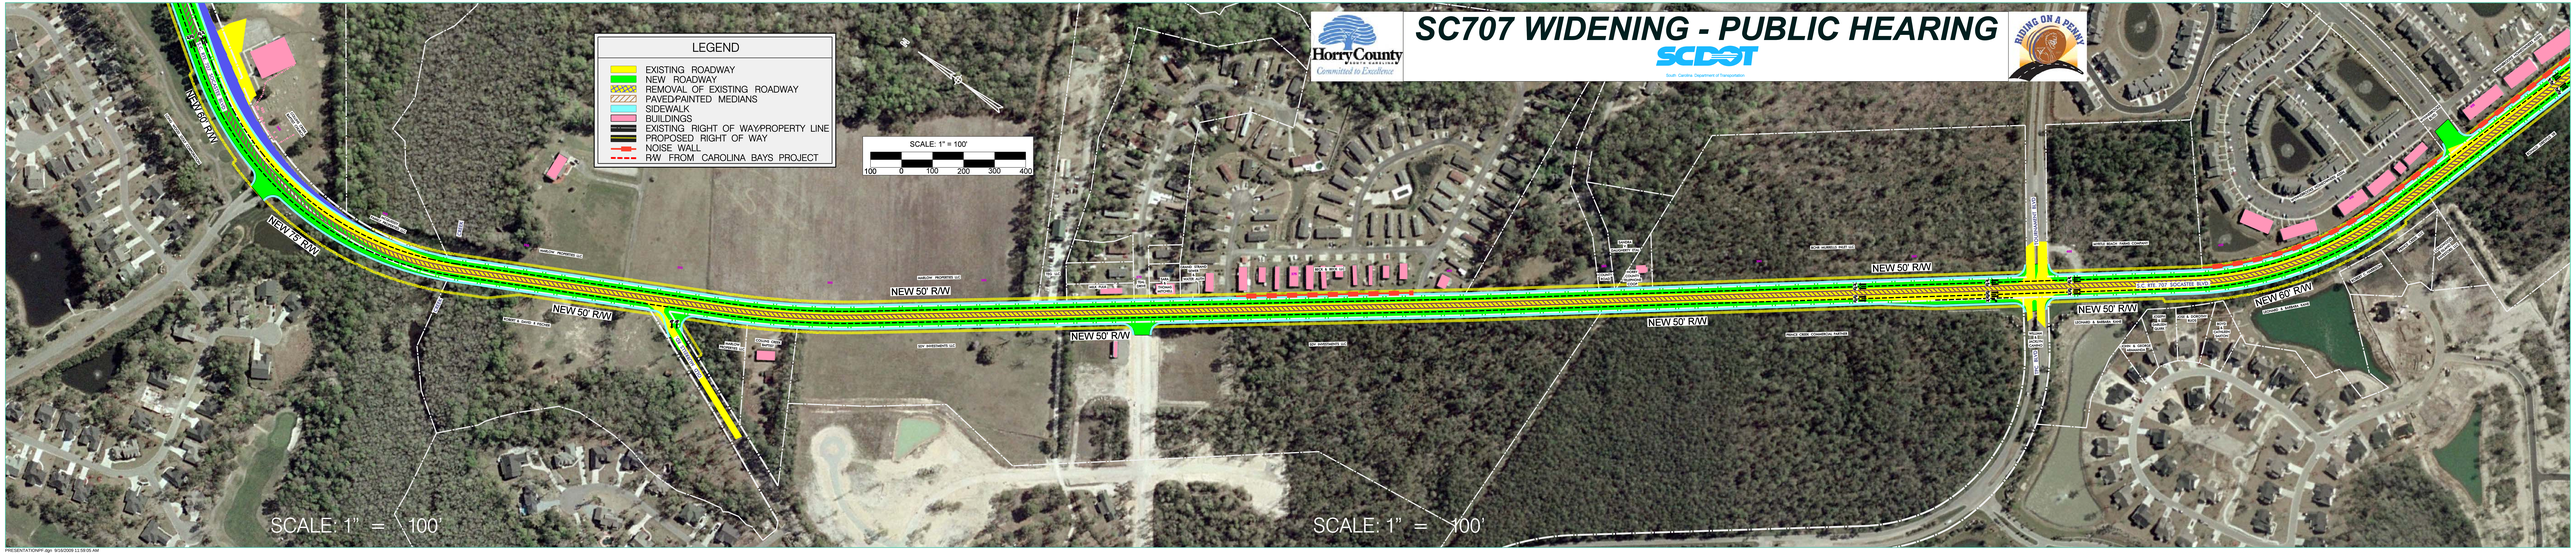

PRESENTATIONPP.dgn 9/29/2009 11:58:05 AM